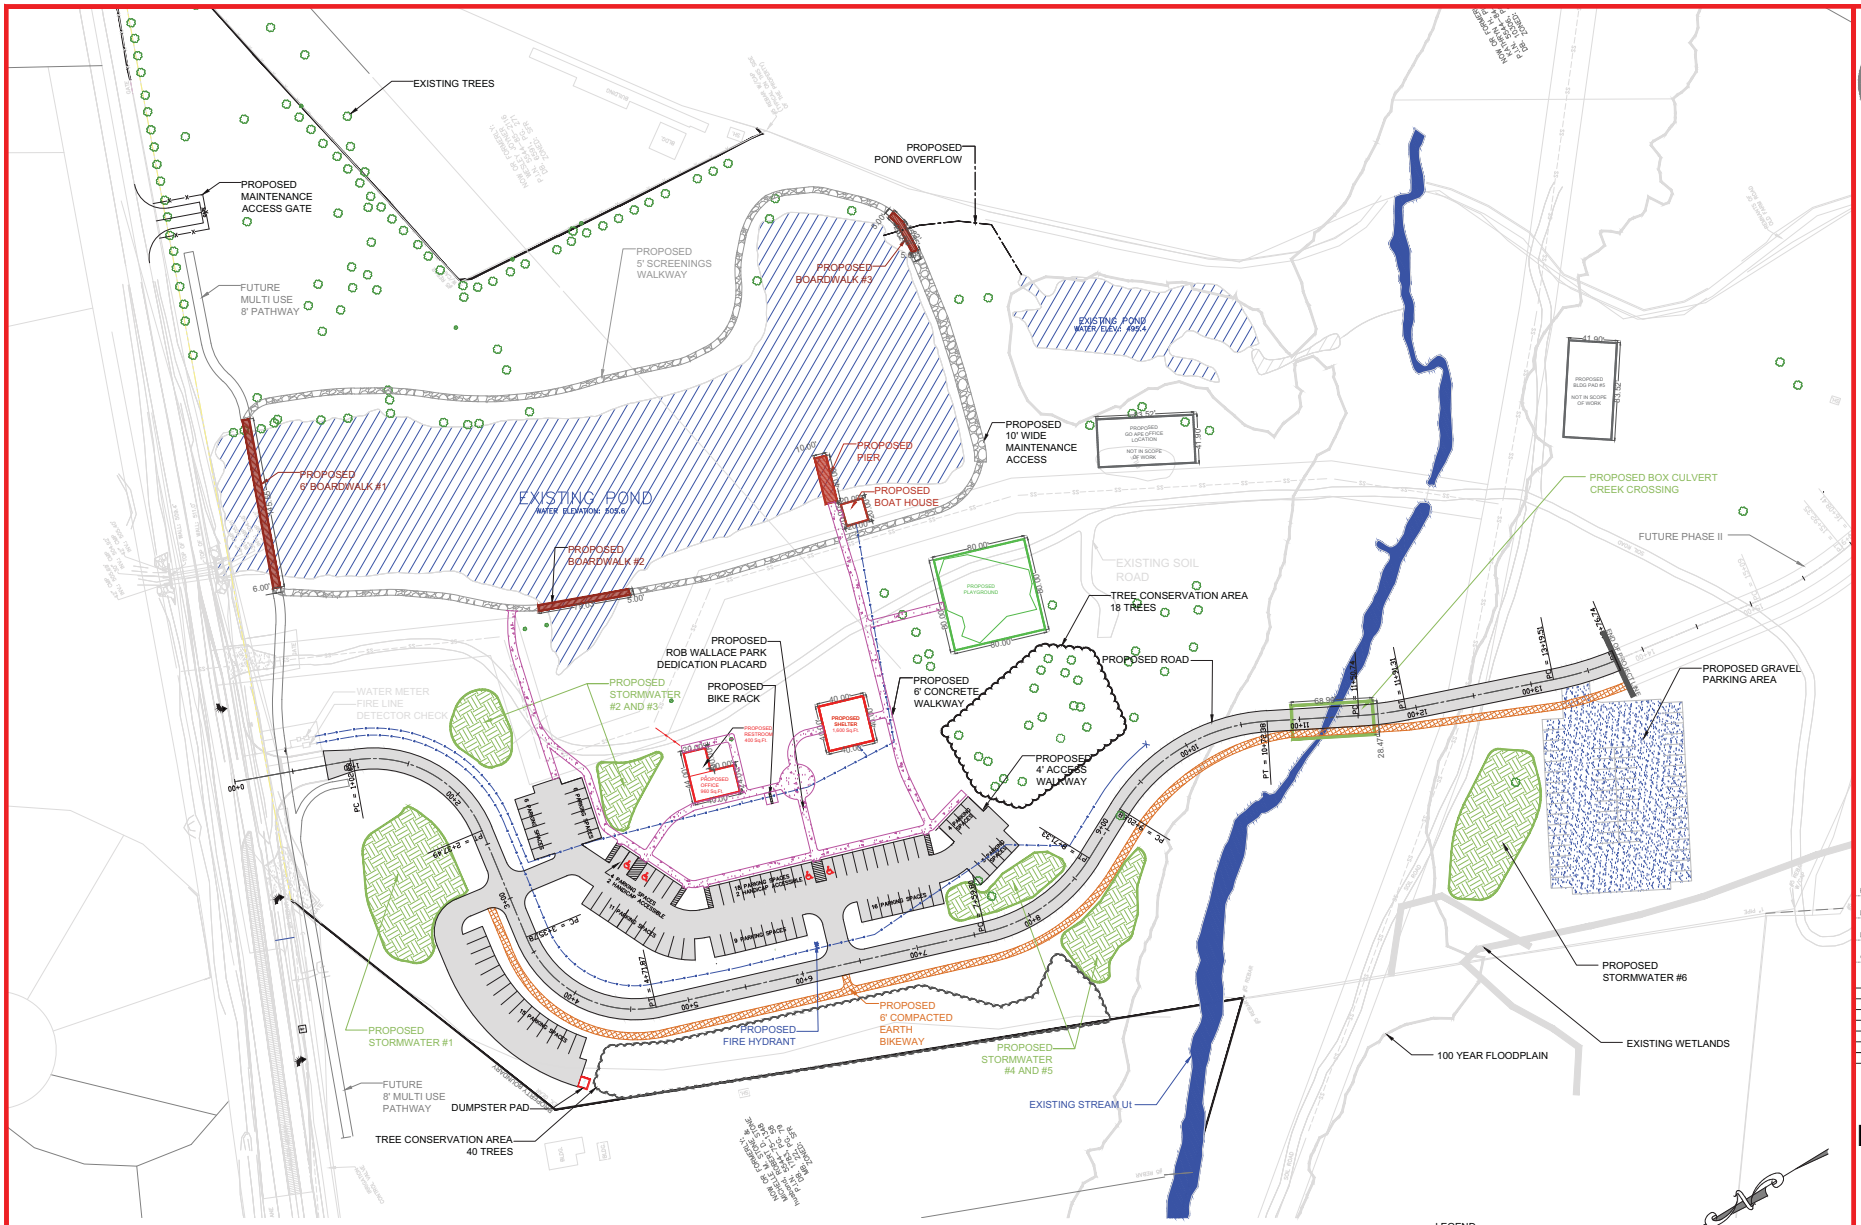
EXISTING TREES
PROPOSED MAINTENANCE ACCESS GATE
FUTURE MULTI USE 8' PATHWAY
PROPOSED 5' SCREENINGS WALKWAY
PROPOSED POND OVERFLOW
PROPOSED BOARDWALK #3
EXISTING POND
WATER ELEVN. 495.4
PROPOSED 10' WIDE MAINTENANCE ACCESS
PROPOSED BOARDWALK #1
EXISTING POND
WATER ELEVATION: 505.6
PROPOSED PIER
PROPOSED BOAT HOUSE
PROPOSED BOARDWALK #2
EXISTING SOIL ROAD
TREE CONSERVATION AREA 18 TREES
PROPOSED ROAD
PROPOSED ROB WALLACE PARK DEDICATION PLACARD
PROPOSED BIKE RACK
PROPOSED STORMWATER #2 AND #3
PROPOSED 6' CONCRETE WALKWAY
PROPOSED 4' ACCESS WALKWAY
WATER METER
FIRE LINE
DETECTOR CHECK
PROPOSED BOX CULVERT CREEK CROSSING
FUTURE PHASE II
PROPOSED GRAVEL PARKING AREA
PROPOSED STORMWATER #6
EXISTING WETLANDS
100 YEAR FLOODPLAIN
PROPOSED STORMWATER #1
FUTURE 8' MULTI USE PATHWAY
DUMPSTER PAD
TREE CONSERVATION AREA 40 TREES
PROPOSED FIRE HYDRANT
PROPOSED 6' COMPACTED EARTH BIKEWAY
PROPOSED STORMWATER #4 AND #5
EXISTING STREAM UI
PROPOSED SHELTER 1,600 SqFt
PROPOSED RESTROOM 400 SqFt
PROPOSED OFFICE 960 SqFt
PROPOSED PLAYGROUND
PROPOSED GO APE OFFICE LOCATION
NOT IN SCOPE OF WORK
PROPOSED BLDG PAD #3
NOT IN SCOPE OF WORK
16 PARKING SPACES
2 HANDICAP ACCESSIBLE
4 HANDICAP SPACES
HANDICAP ACCESSIBLE
PC = 2+00.49
PC = 3+25.29
PC = 4+17.28
PT = 10+72.88
PC = 12+21.31
PC = 13+21.31
PC =